




GFA- PROPOSED

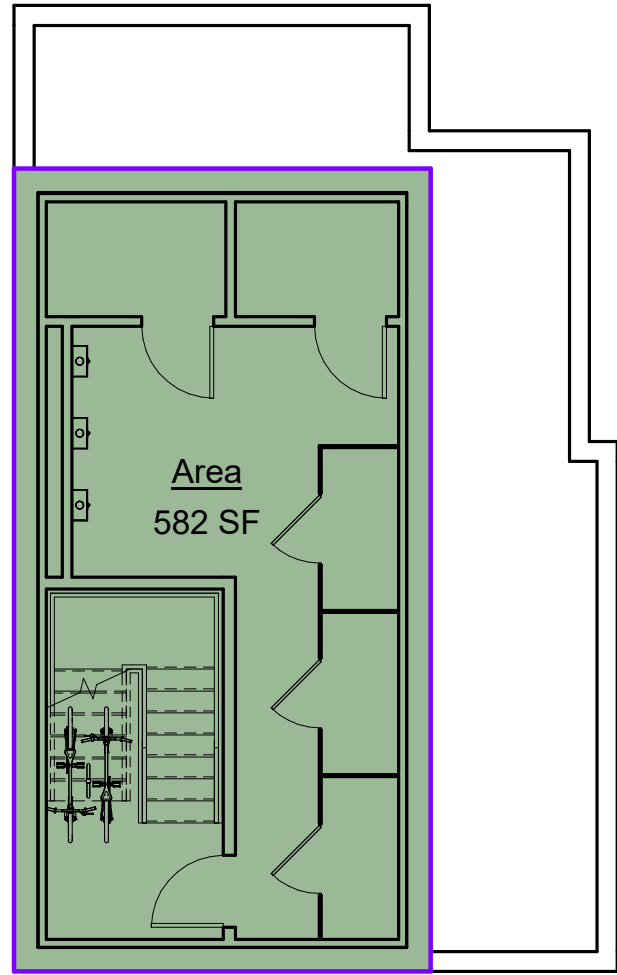


1 BASEMENT  
1/8" = 1'-0"

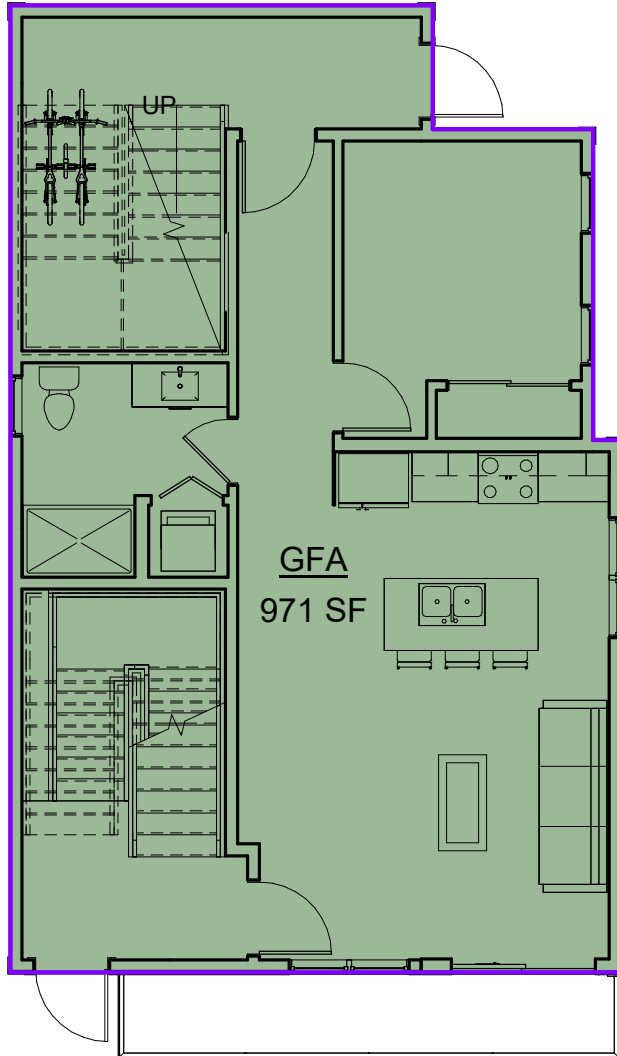


2 1ST FLOOR  
1/8" = 1'-0"

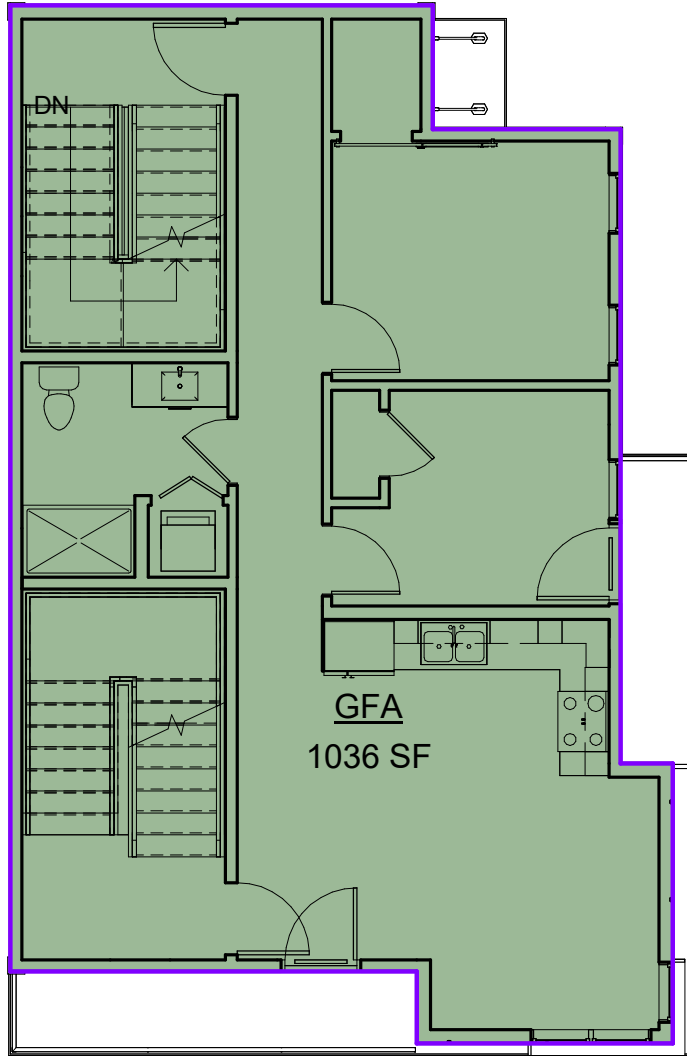

3 2ND FLOOR  
1/8" = 1'-0"

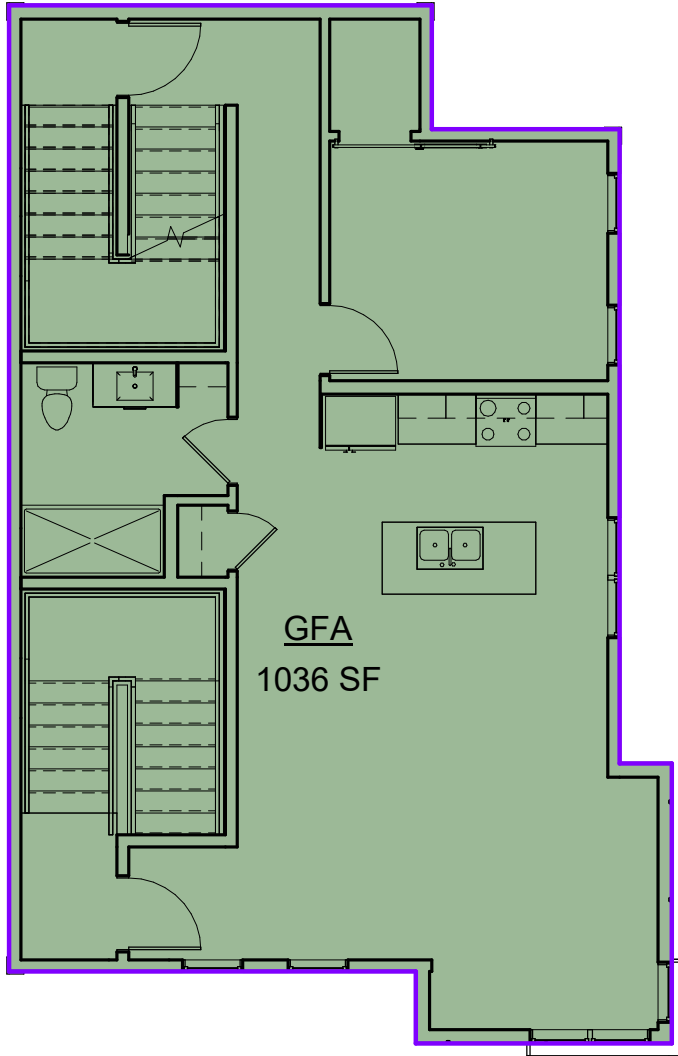


4 3RD FLOOR  
1/8" = 1'-0"

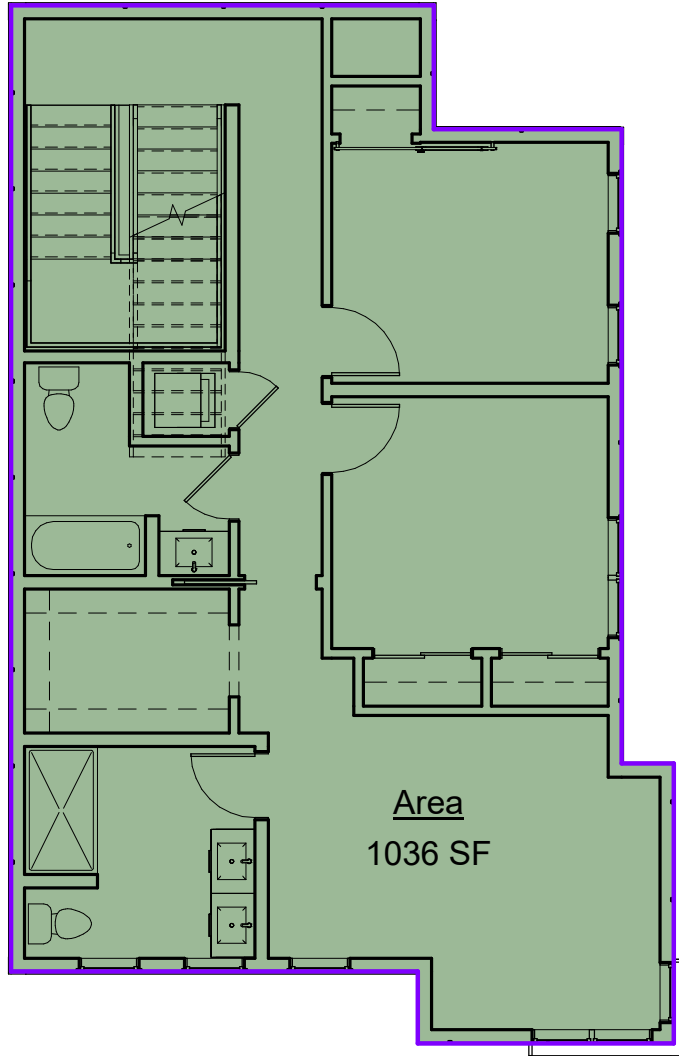


5 4TH FLOOR  
1/8" = 1'-0"

| GFA     |           |
|---------|-----------|
| Area    | Level     |
| 582 SF  | BASEMENT  |
| 971 SF  | 1ST FLOOR |
| 1036 SF | 2ND FLOOR |
| 1036 SF | 3RD FLOOR |
| 1036 SF | 4TH FLOOR |
| 4659 SF |           |


UNIT PLANS- PROPOSED

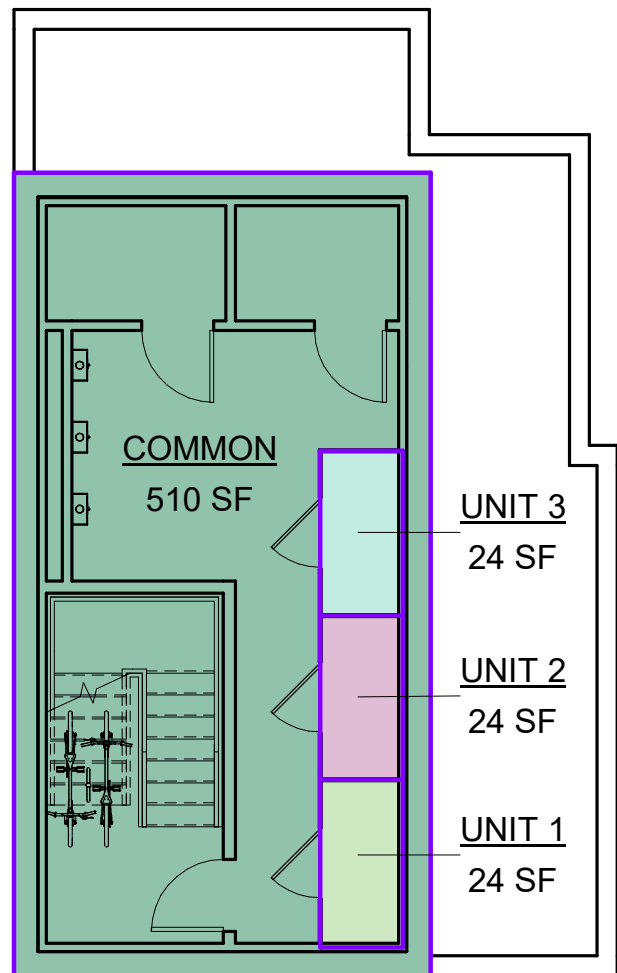


6 BASEMENT  
1/8" = 1'-0"

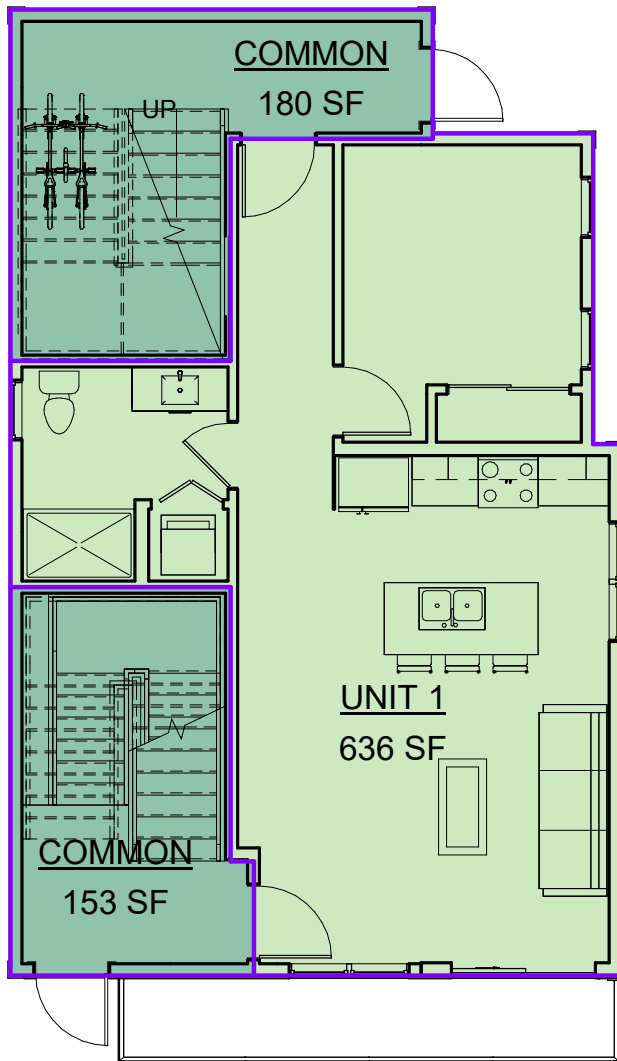


7 1ST FLOOR  
1/8" = 1'-0"

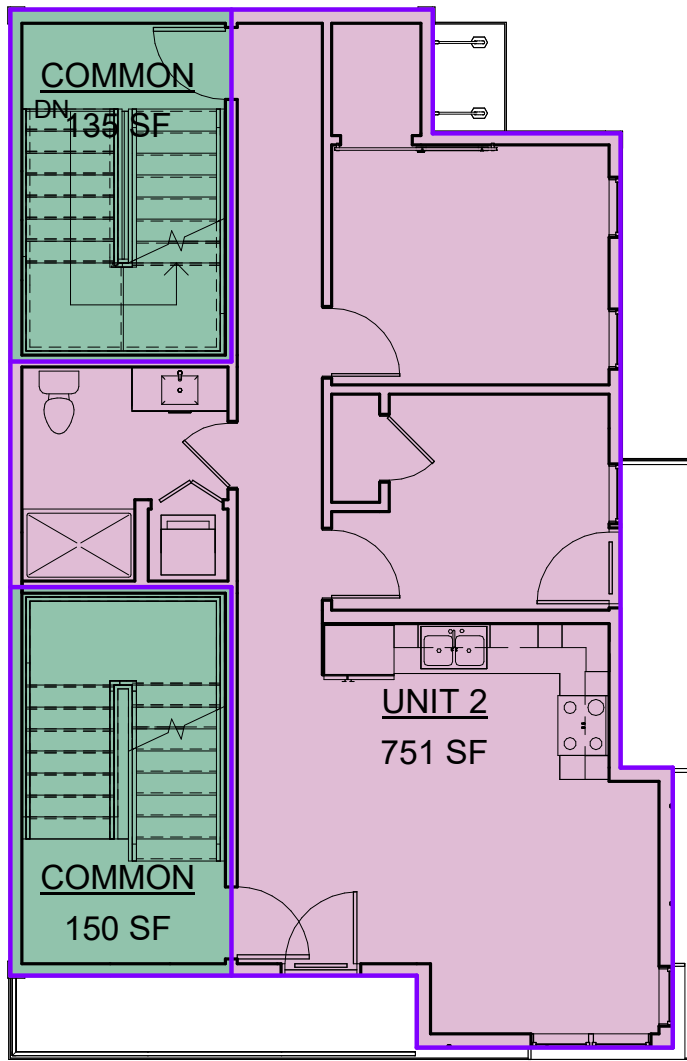

8 2ND FLOOR  
1/8" = 1'-0"

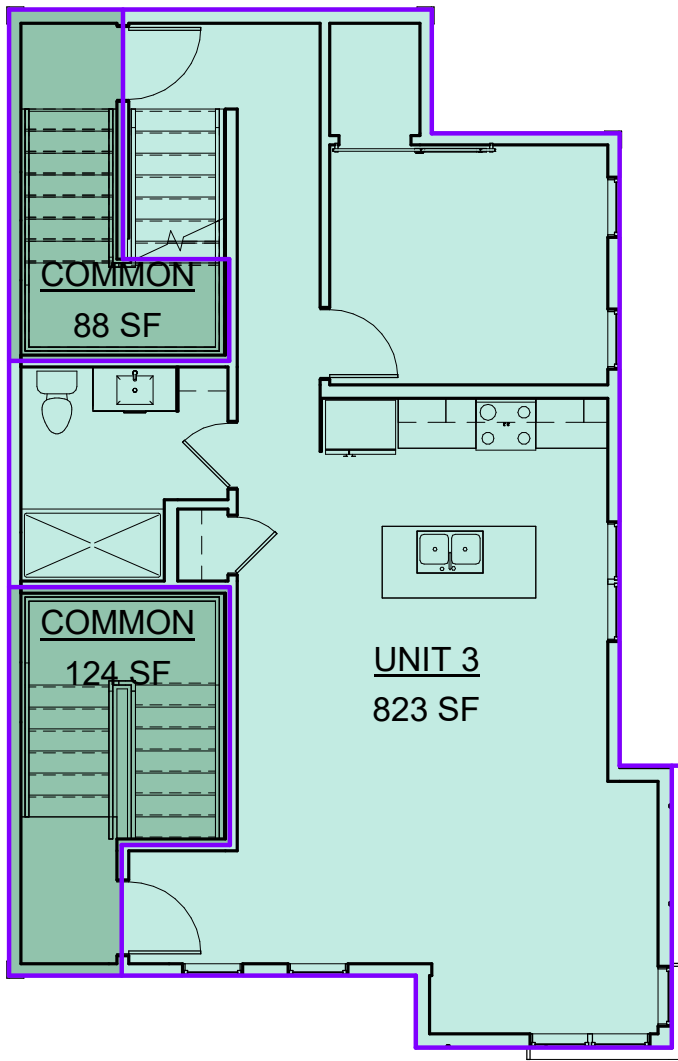

9 3RD FLOOR  
1/8" = 1'-0"

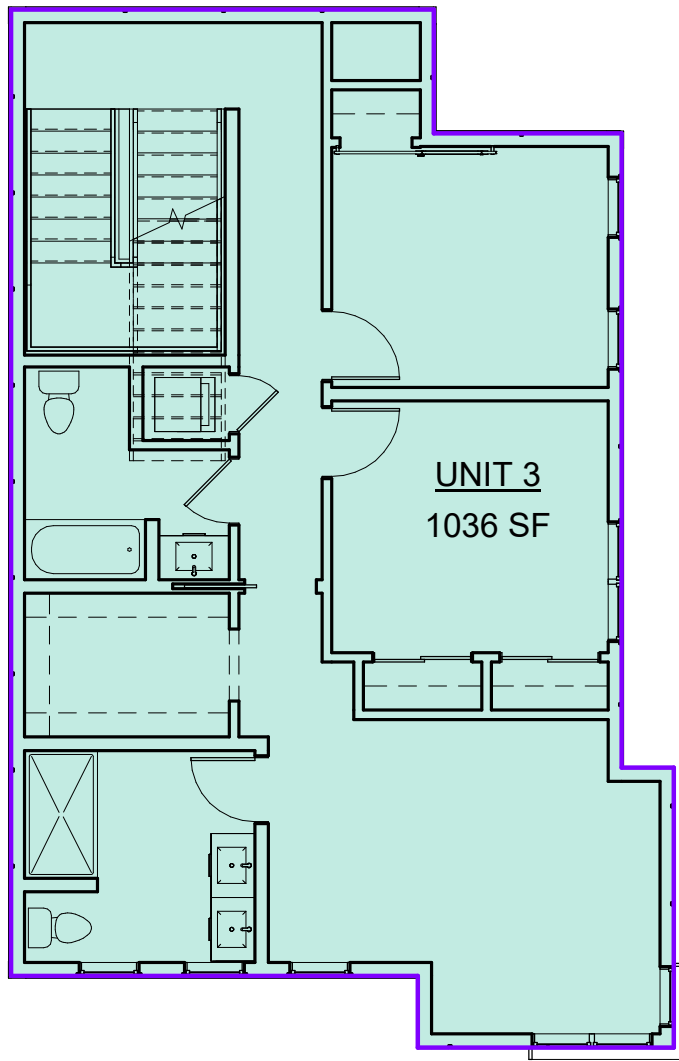

10 4TH FLOOR  
1/8" = 1'-0"

| UNIT AREAS |         |           |
|------------|---------|-----------|
| Name       | Area    | Level     |
| COMMON     |         |           |
| COMMON     | 153 SF  | 1ST FLOOR |
| COMMON     | 180 SF  | 1ST FLOOR |
| COMMON     | 150 SF  | 2ND FLOOR |
| COMMON     | 135 SF  | 2ND FLOOR |
| COMMON     | 88 SF   | 3RD FLOOR |
| COMMON     | 124 SF  | 3RD FLOOR |
| COMMON     | 510 SF  | BASEMENT  |
| COMMON     | 1342 SF |           |

|        |        |           |
|--------|--------|-----------|
| UNIT 1 |        |           |
| UNIT 1 | 636 SF | 1ST FLOOR |
| UNIT 1 | 24 SF  | BASEMENT  |
| UNIT 1 | 660 SF |           |

|        |        |           |
|--------|--------|-----------|
| UNIT 2 |        |           |
| UNIT 2 | 751 SF | 2ND FLOOR |
| UNIT 2 | 24 SF  | BASEMENT  |
| UNIT 2 | 774 SF |           |

|        |         |           |
|--------|---------|-----------|
| UNIT 3 |         |           |
| UNIT 3 | 1036 SF | 4TH FLOOR |
| UNIT 3 | 823 SF  | 3RD FLOOR |
| UNIT 3 | 24 SF   | BASEMENT  |
| UNIT 3 | 1882 SF |           |
|        | 4659 SF |           |

PROJECT NAME

JAY STREET  
RESIDENCES

PROJECT ADDRESS

24 JAY STREET  
CAMBRIDGE

CLIENT

TABA MOSES

ARCHITECT



ARCHITECTURE

KHALSA DESIGN, INC.  
17 IVALOO STREET SUITE 400  
SOMERVILLE, MA 02143

TELEPHONE: 617-591-8682

CONSULTANTS:

COPYRIGHT KDI © 2025  
THESE DRAWINGS ARE NOW AND DO  
REMAIN THE SOLE PROPERTY OF KHALSA  
DESIGN INC. USE OF THESE PLANS OR ANY  
FORM OF REPRODUCTION OF THIS DESIGN  
IN WHOLE OR IN PART WITHOUT EXPRESS  
WRITTEN CONSENT IS PROHIBITED AND  
SHALL RESULT IN THE FULLEST EXTENT  
OF PROSECUTION UNDER LAW

REGISTRATION



|                |              |
|----------------|--------------|
| Project number | 25055        |
| Date           | 12/03/2025   |
| Drawn by       | WC           |
| Checked by     | WC           |
| Scale          | 1/8" = 1'-0" |

REVISIONS

| No. | Description | Date      |
|-----|-------------|-----------|
| 4   | REV. #4     | 3/17/2026 |
|     |             |           |
|     |             |           |
GFA & AREA  
PLANS

A-021

JAY STREET RESIDENCES